Attachment 4
Proposed Building Plans (1 of 2)

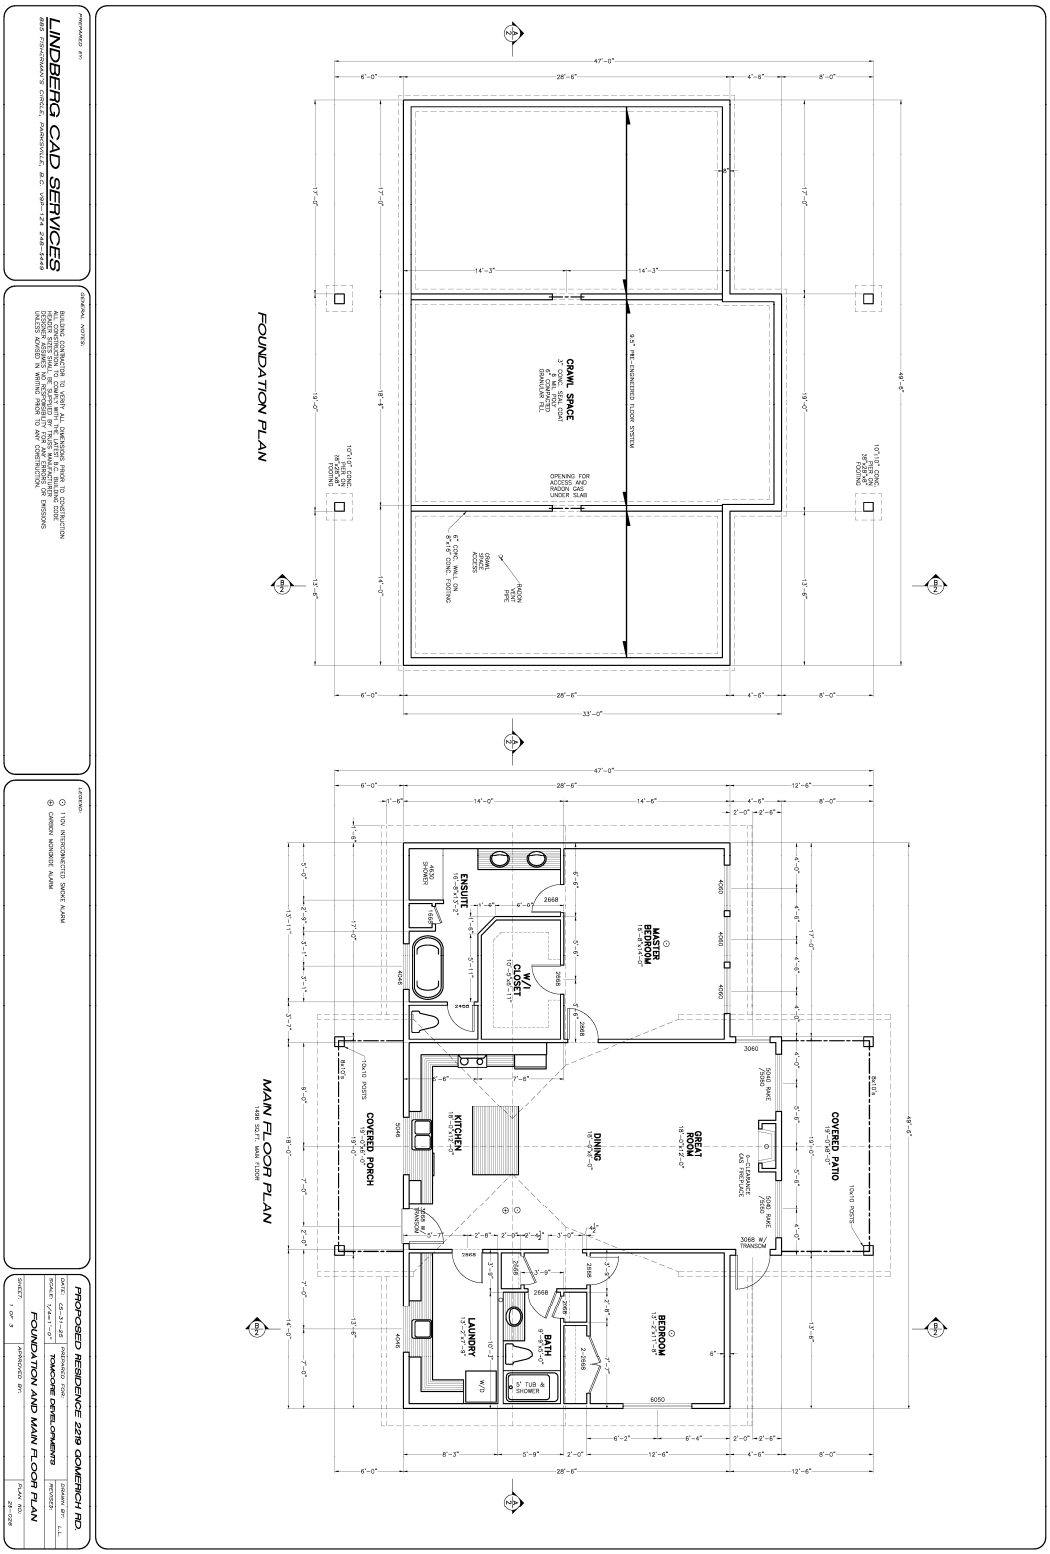
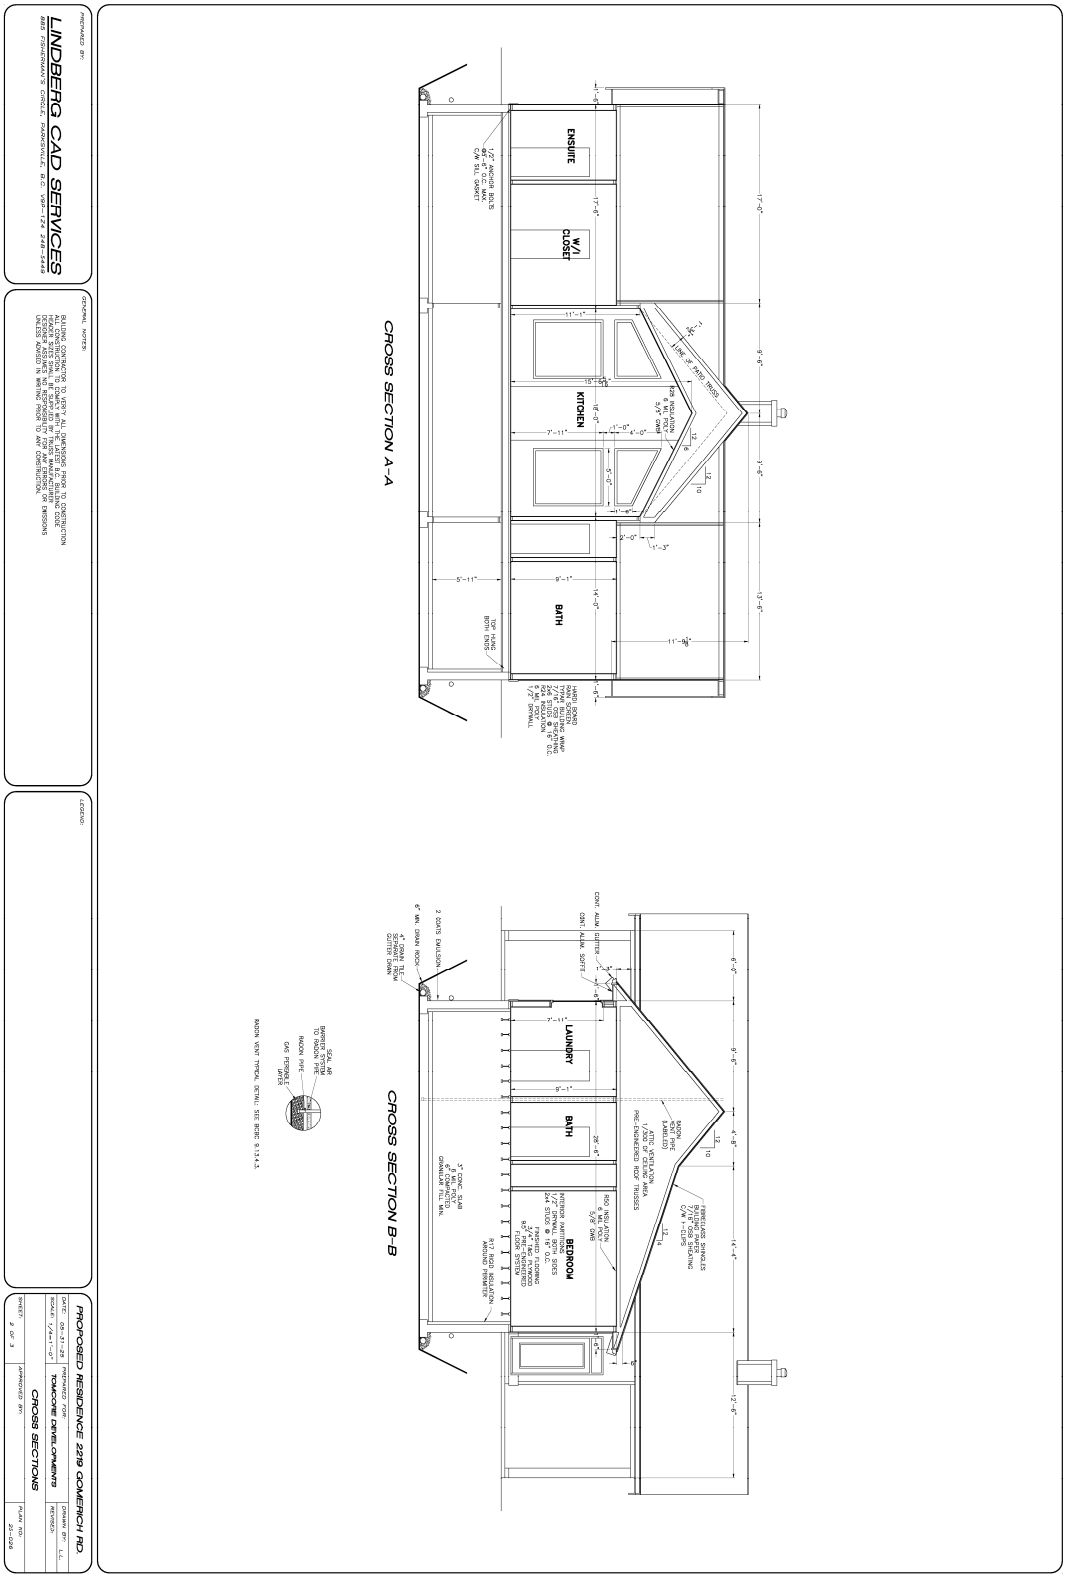
Attachment 4
Proposed Building Plans (2 of 2)